
CITY OF ARVADA
ANY CHANGE OR DEVIATION FROM THESE PLANS MUST BE APPROVED BY ARVADA BUILDING DEPARTMENT

THIS SET OF PLANS IS TO STAY ON THE JOB SITE AT ALL TIMES
REVIEWED FOR CODE COMPLIANCE
2018 IRC
2020 NEC

APPROVED SUBJECT TO FIELD INSPECTION

Gas Line

Note: Gas pipe is threaded steel.

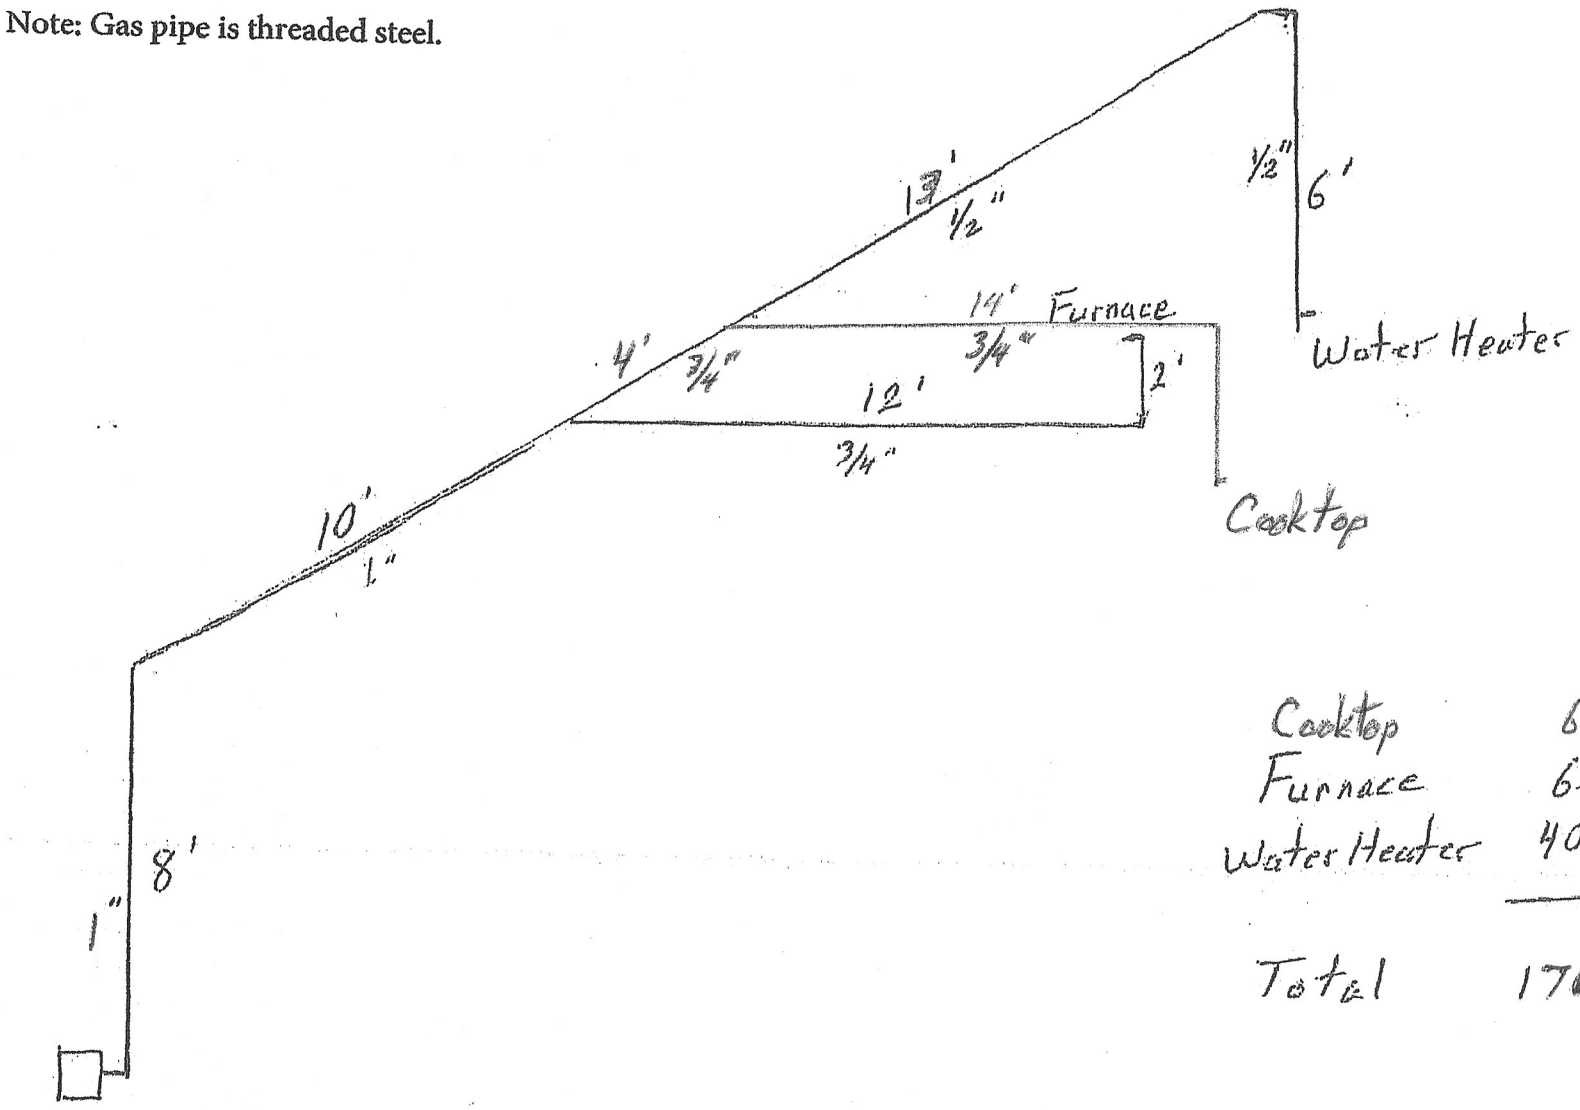

Cooktop	65th	BTU
Furnace	65th	BTU
Water Heater	40th	BTU
Total	170th	BTU


RALSTON TERRACE
GAS PIPING ISO
B-UNIT
PER IFGC 402.4(2)

41' From Gas Meter
Water Heater

CITY OF ARVADA
ANY CHANGE OR DEVIATION FROM THESE PLANS MUST BE APPROVED BY ARVADA BUILDING DEPARTMENT

Gas Line

Note: Gas pipe is threaded steel.

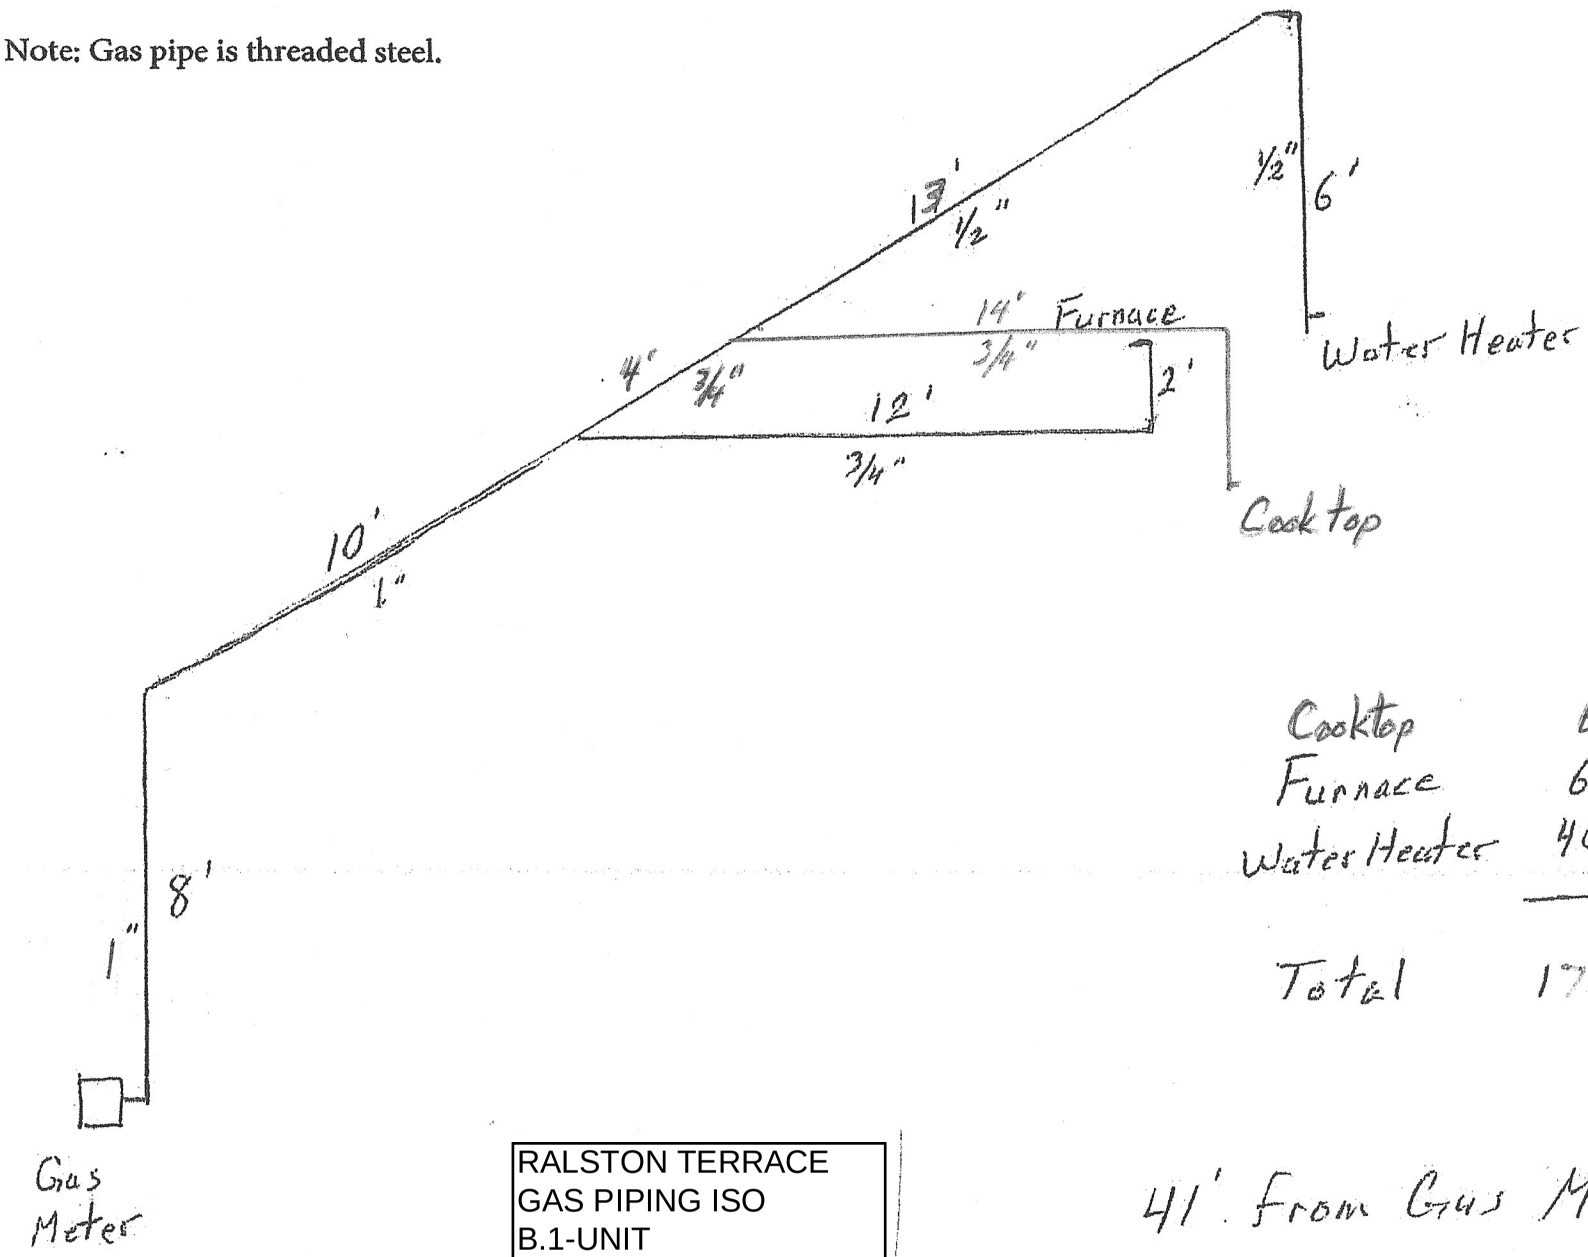


Cooktop	65th	BTU
Furnace	65th	BTU
Water Heater	40th	BTU
Total	170th	BTU

RALSTON TERRACE
GAS PIPING ISO
B.1-UNIT
PER IFGC 402.4(2)

41' From Gas Meter
Water Heater

CITY OF ARVADA
ANY CHANGE OR DEVIATION FROM THESE PLANS MUST BE APPROVED BY ARVADA BUILDING DEPARTMENT

Note: Gas pipe is threaded steel.

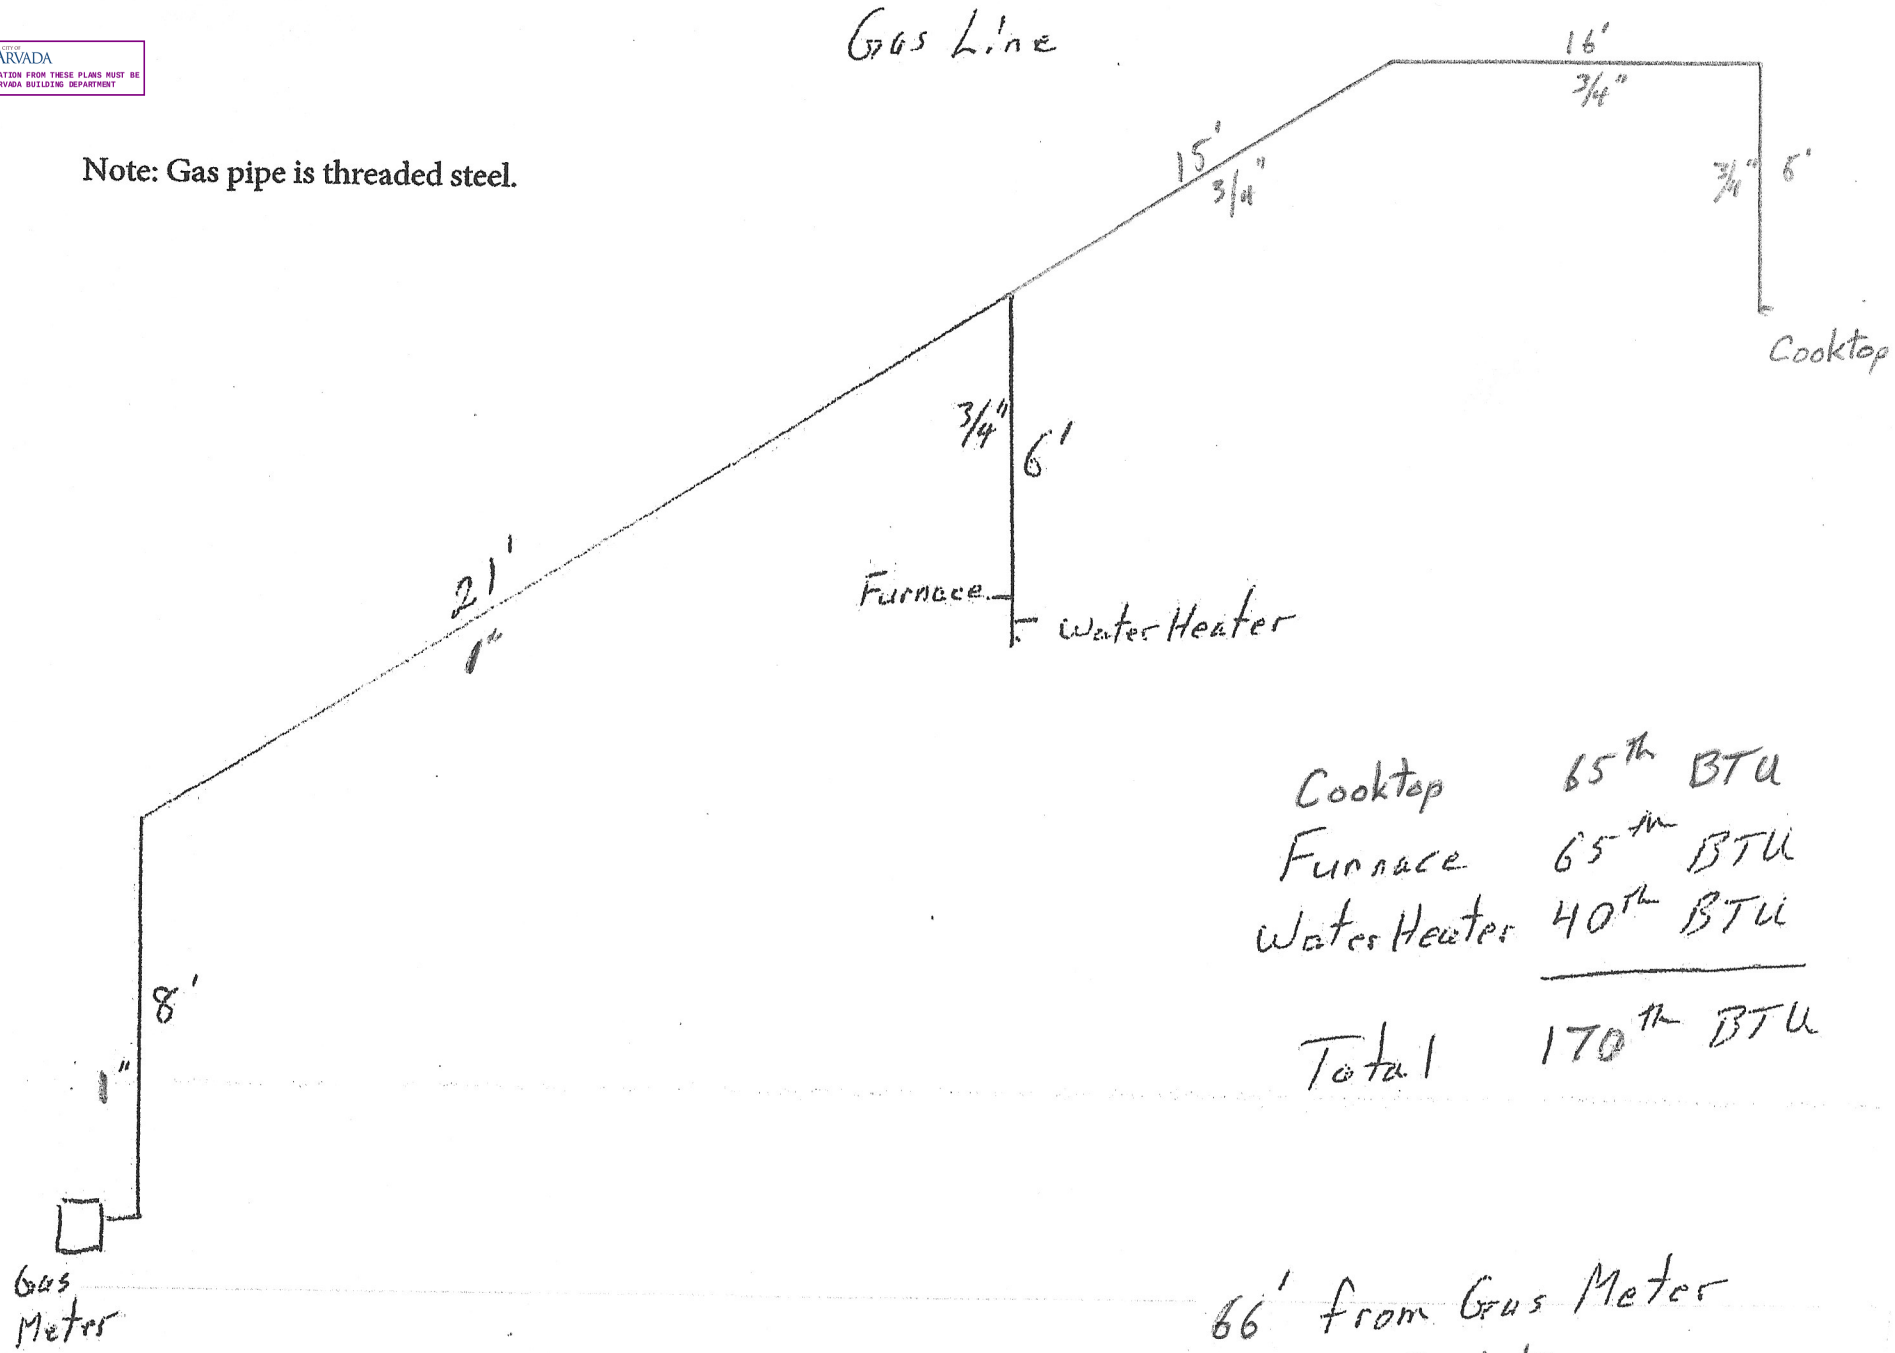

Cooktop	65 Th BTU
Furnace	65 Th BTU
Water Heater	40 Th BTU
Total	170 Th BTU

66' from Gas Meter to Cooktop

RALSTON TERRACE
GAS PIPING ISO
C-UNIT
PER IFGC 402.4(2)