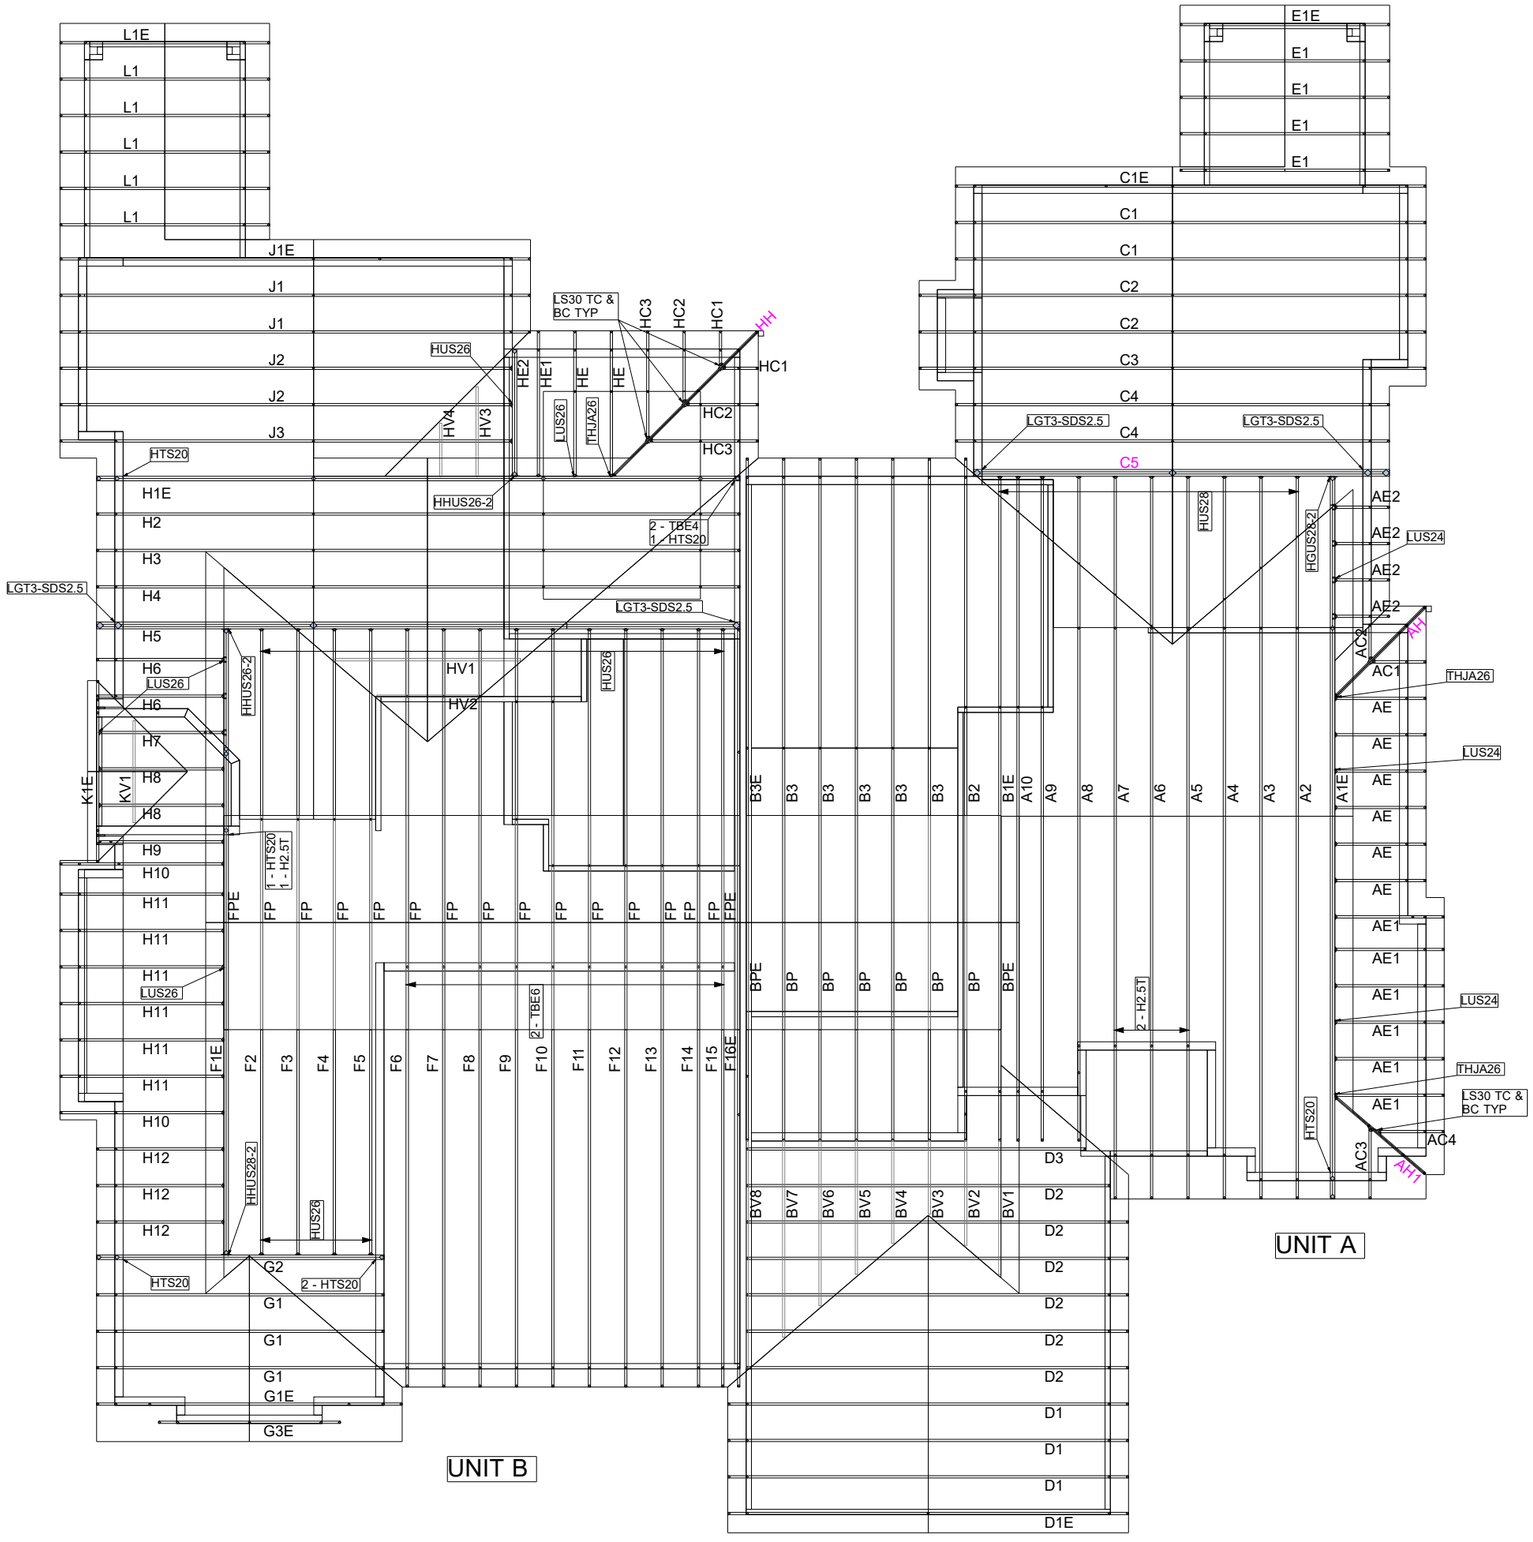


CREEKSIDE HOMES

SUNRISE VILLAGE DUPLEXES
BUILDING TYPE 1 - GABLE ROOF
07-13531-A

1 - H2.5T AT EACH TRUSS
BEARING LOCATION UNLESS
NOTED OTHERWISE.

HANGERS

190- H2.5T
1 - HGUS28-2
2 - HHUS26-2
1 - HHUS28-2
7 - HTS20
21 - HUS26
10 - HUS28
4 - LGT3-SDS2.5
20 - LS30
14 - LUS24
22 - LUS26
2 - TBE4
20 - TBE6
3 - THJA26

ARVADA
ANY CHANGE OR DEVIATION FROM THESE PLANS MUST BE APPROVED BY ARVADA BUILDING DEPARTMENT

SHOP DRAWING APROVAL

THIS LAYOUT IS THE SOLE SOURCE FOR FABRICATION OF TRUSSES AND VOIDS ALL PREVIOUS ARCHITECTURAL OR OTHER TRUSS LAYOUTS. REVIEW AND APPROVAL OF THIS LAYOUT MUST BE RECEIVED BEFORE ANY TRUSSES WILL BE BUILT. VERIFY ALL CONDITIONS TO INSURE AGAINST CHANGES THAT WILL RESULT IN EXTRA CHARGES TO YOU.

Approved by:_____ Date:_____

THIS IS A TRUSS PLACEMENT DIAGRAM ONLY. These trusses are designed as individual building components to be incorporated into the building design at the specification of the building designer. See individual design sheets for each truss design identified on the placement drawing. The building designer is responsible for temporary and permanent bracing of the roof and floor system and for the overall structure. The design of the truss support structure including headers, beams, walls, and columns is the responsibility of the building designer. For general guidance regarding bracing, consult "Bracing of wood trusses" available from the Truss Plate Institute, 583 D'Onofrio Drive; Madison, WI 53179.

PLACEMENT PLAN

Builder:	CREEKSIDE HOMES
Designer:	LC
Address:	WEST 72ND AVE & KELLY ST
Model:	BUILDING TYPE 1 / GABLE ROOF
Project:	SUNRISE VILLAGE DULPEXES
Job No.:	LC_CSSRV-T1HIP

Builders FirstSource